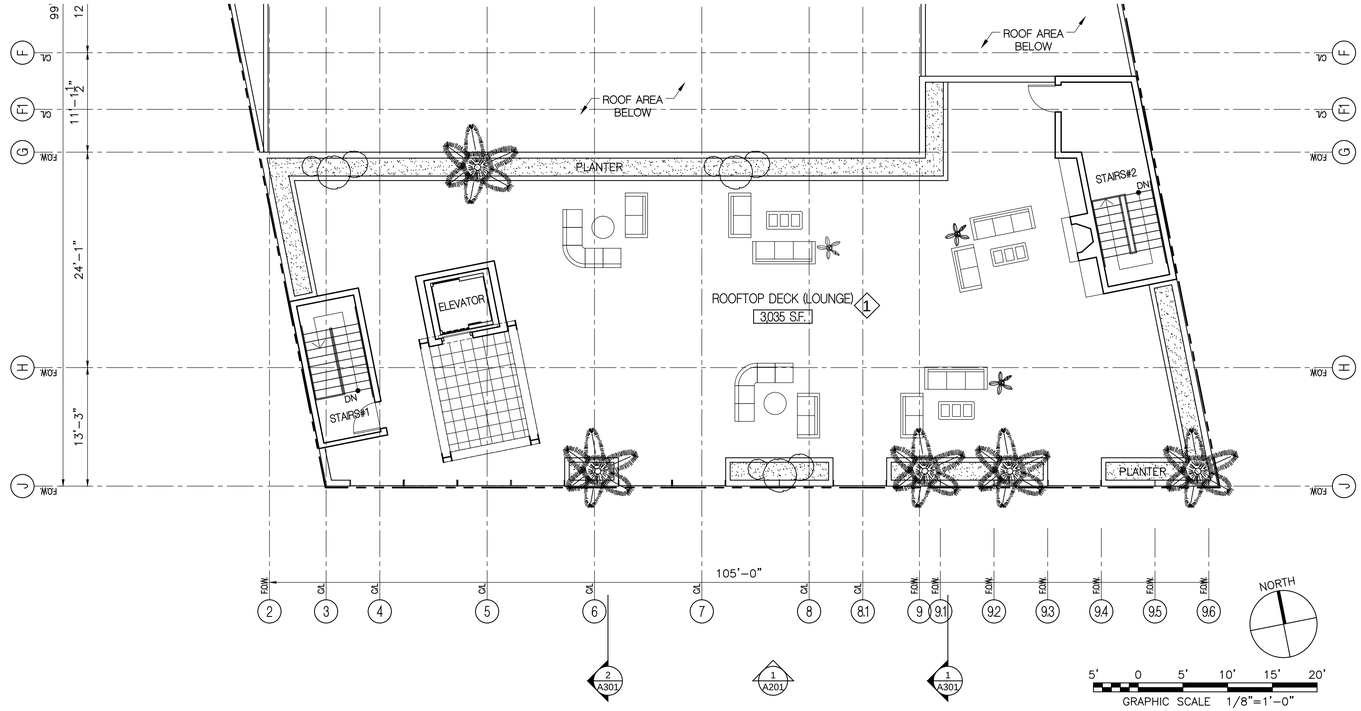

ROOFTOP DECK PLAN

SCALE: 1/8"=1'-0" 2

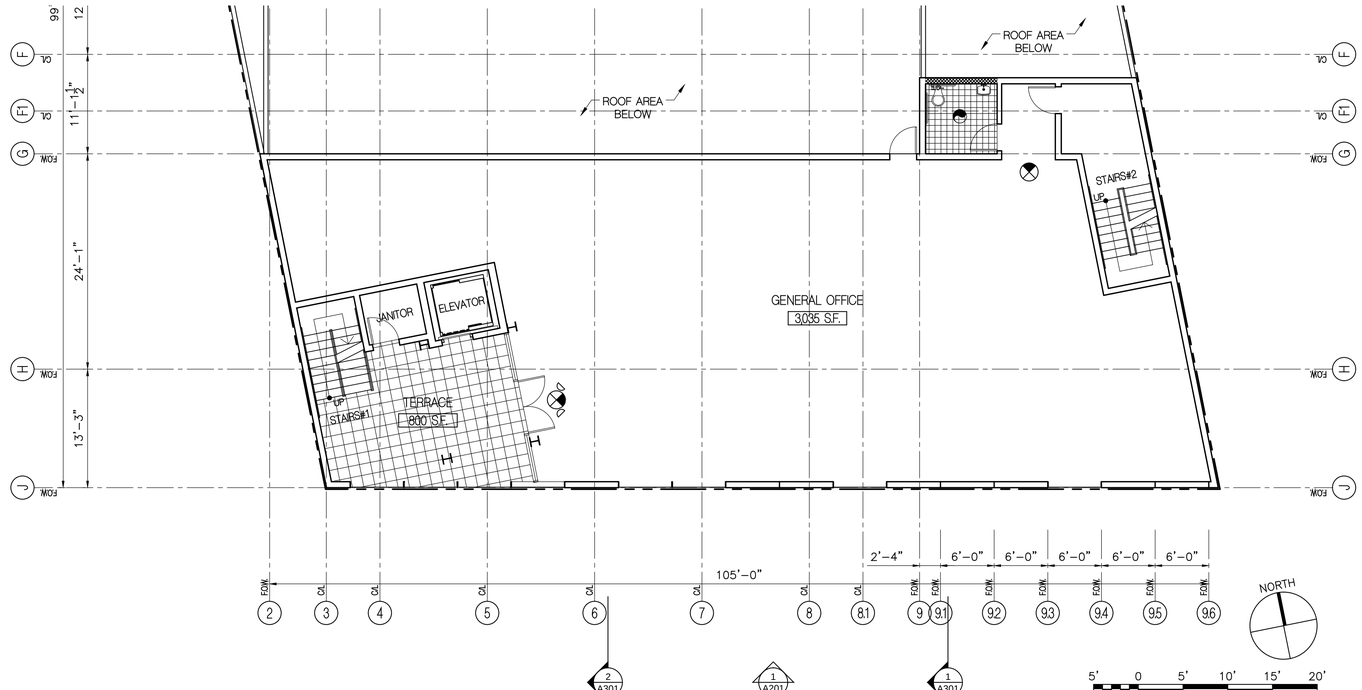

THIRD FLOOR PLAN

SCALE: 1/8"=1'-0" 1

NOTES:

KEY NOTES:

1. PROVIDE "ENDURO-KOTE" WATERPROOFING MEMBRANE AT ALL DECKS & BALCONIES I.C.B.O. NER #4223, LA R.R. #24842 OVER EXTERIOR GRADE PLYWOOD SHEATHING.
3. DIRECT-VENT GAS FIREPLACE BY "SUPERIOR FIREPLACES" ICBO ER #5159 OR APPROVED EQ., PROVIDE NON-COMBUSTIBLE HEARTH MATERIAL.

MINIMUM PLUMBING FIXTURES REQ'D:

1. GROUP B (422.2(3) CPC)

3035/200=16 OCC.

1 UNISEX TOILET REQUIRED

LEGEND:

- COMBO EXIT SIGN W/EMERGENSY LIGHTING
- FAN EXHAUST MINIMUM 50 CFM EXHAUSTING
- (N) NEW CONSTRUCTION
- (E) EXISTING STRUCTURE
- DENOTES NEW WOOD STUDWALLS
- DENOTES PLUMBING WALLS

ecumena
3786 LA CRESCENTA AVE., SUITE 201
GLENDALE CA 91208
TEL.:818.507-6787

design studio

AS INSTRUMENT OF SERVICE, ALL DESIGN, IDEAS AND INFORMATION SHOWN ON THESE DRAWINGS ARE AND SHALL REMAIN THE PROPERTY OF ECUMENA DESIGN STUDIO, NO PART THEREOF SHALL BE COPIED, DISCLOSED TO OTHERS, OR USED IN CONNECTION WITH ANY WORK OR PROJECT OTHER THAN THE SPECIFIC PROJECT FOR WHICH THEY HAVE BEEN PREPARED AND DEVELOPED WITHOUT THE WRITTEN CONSENT OF ECUMENA DESIGN STUDIO. VISUAL CONTACT WITH THESE DRAWINGS SHALL CONSTITUTE CONCLUSIVE EVIDENCE OF ACCEPTANCE OF THESE RESTRICTIONS.

NO.	ISSUED FOR:	DATE:

REVISION	BY:	DATE:
△		
△		
△		
△		
△		
△		

PROJECT TITLE:

SHERMAN-GLEN PLAZA

JOB ADDRESS:
14241 W. VENTURA BLVD.
LOS ANGELES CA 91423

JOB NO:	
DRAWN BY:	
CHECKED BY:	A.K.
DATE:	

SHEET DESCRIPTION:
THIRD FLOOR PLAN
ROOFTOP DECK PLAN

SHEET NUMBER

A-104

SHEETS OF

PRINTED ON 02-23-16

CONTRACTOR TO VERIFY ALL DIMENSIONS, CONDITIONS, ETC., PERTAINING TO THE WORK AT THE SITE BEFORE PROCEEDING WITH THE WORK