MINIMUM PLUMBING FIXTURES REQ'D:

1. GROUP B (422.2(3) CPC)

12175/200=11 OCC.

1 UNISEX TOILET REQUIRED

NOTES:

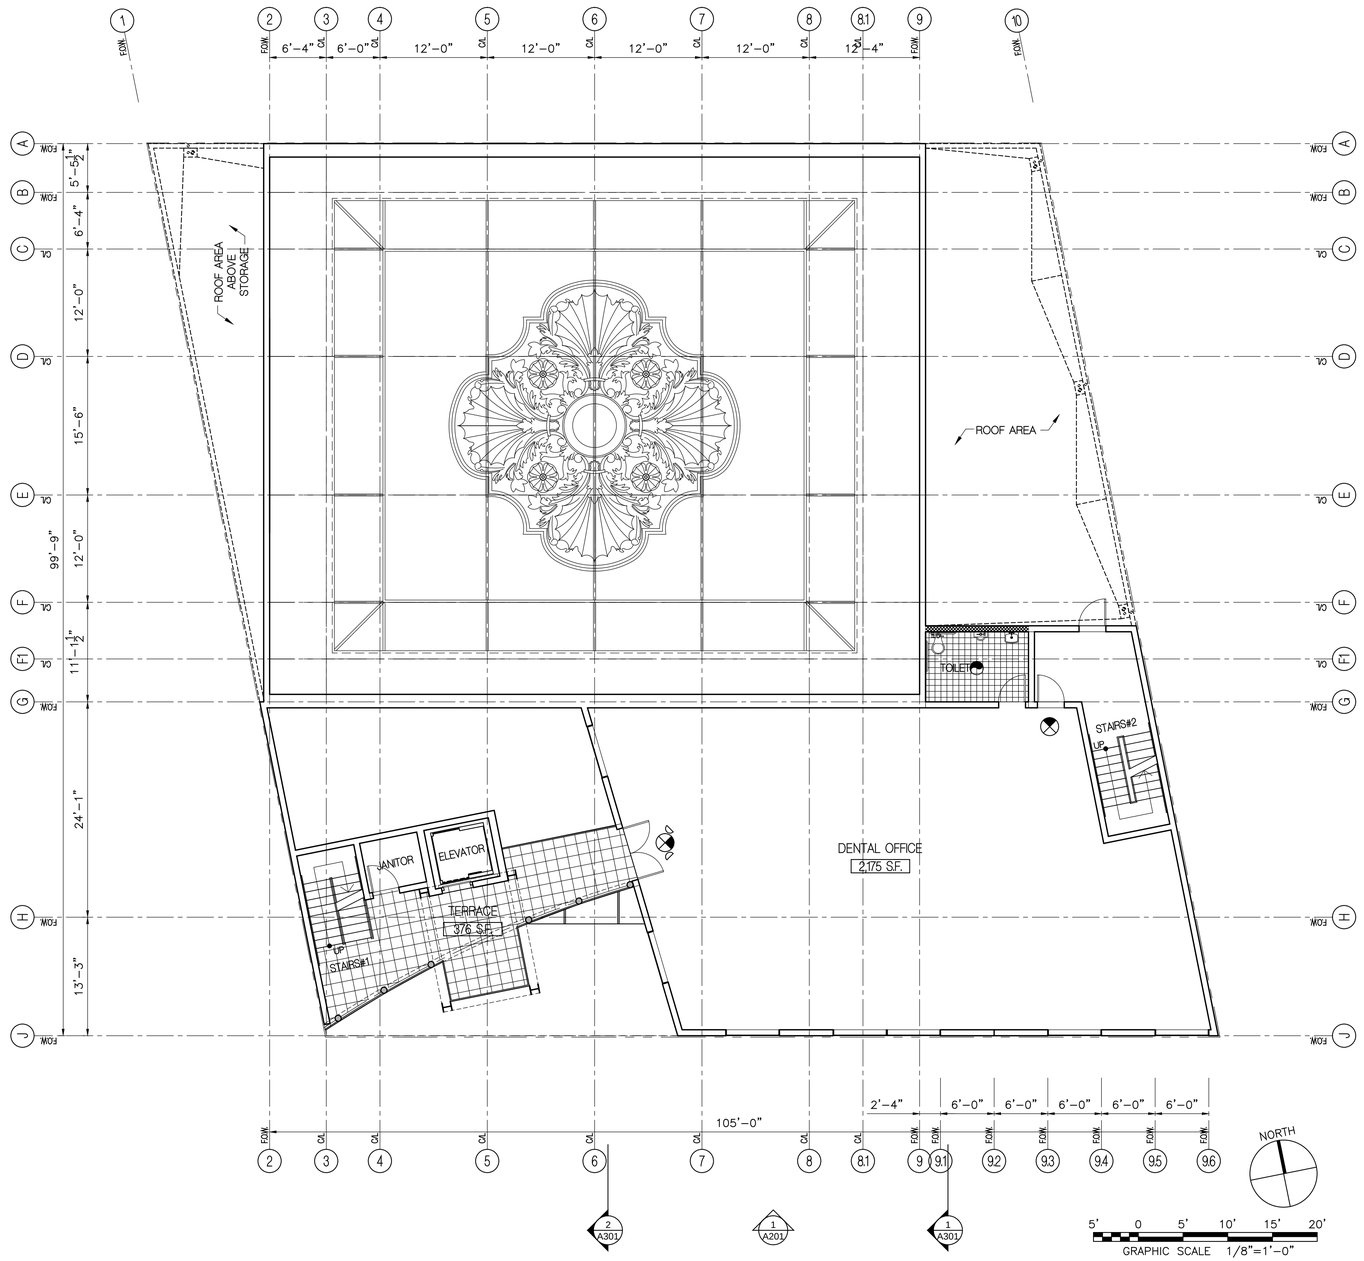

KEY NOTES:

1. PROVIDE "ENDURO-KOTE" WATERPROOFING MEMBRANE AT ALL DECKS & BALCONIES I.C.B.O. NER #4223, LA R.R. #24842 OVER EXTERIOR GRADE PLYWOOD SHEATHING.

3. DIRECT-VENT GAS FIREPLACE BY "SUPERIOR FIREPLACES" ICBO ER #5159 OR APPROVED EQ., PROVIDE NON-COMBUSTIBLE HEARTH MATERIAL.

LEGEND:

	COMBO EXIT SIGN W/EMERGENSY LIGHTING
	FAN EXHAUST MINIMUM 50 CFM EXHAUSTING
(N)	NEW CONSTRUCTION
(E)	EXISTING STRUCTURE
	DENOTES NEW WOOD STUDWALLS
	DENOTES PLUMBING WALLS

SECOND FLOOR PLAN

SCALE: 1/8"=1'-0"

1

PRINTED ON 02-23-16

ecumena design studio
3786 LA CRESCENTA AVE., SUITE 201
GLENDALE CA 91208
TEL.:818.507-6787

AS INSTRUMENT OF SERVICE, ALL DESIGN, IDEAS AND INFORMATION SHOWN ON THESE DRAWINGS ARE AND SHALL REMAIN THE PROPERTY OF ECUMENA DESIGN STUDIO. NO PART THEREOF SHALL BE COPIED, DISCLOSED TO OTHERS, OR USED IN CONNECTION WITH ANY WORK OR PROJECT OTHER THAN THE SPECIFIC PROJECT FOR WHICH THEY HAVE BEEN PREPARED AND DEVELOPED WITHOUT THE WRITTEN CONSENT OF ECUMENA DESIGN STUDIO. VISUAL CONTACT WITH THESE DRAWINGS SHALL CONSTITUTE CONCLUSIVE EVIDENCE OF ACCEPTANCE OF THESE RESTRICTIONS.

NO.	ISSUED FOR:	DATE:

REVISION	BY:	DATE:

PROJECT TITLE:

SHERMAN-GLEN PLAZA

JOB ADDRESS:
14241 W. VENTURA BLVD.
LOS ANGELES CA 91423

JOB NO:	
DRAWN BY:	
CHECKED BY:	A.K.
DATE:	

SHEET DESCRIPTION:
SECOND FLOOR PLAN

SHEET NUMBER

A-103

SHEETS OF

CONTRACTOR TO VERIFY ALL DIMENSIONS, CONDITIONS, ETC., PERTAINING TO THE WORK AT THE SITE BEFORE PROCEEDING WITH THE WORK