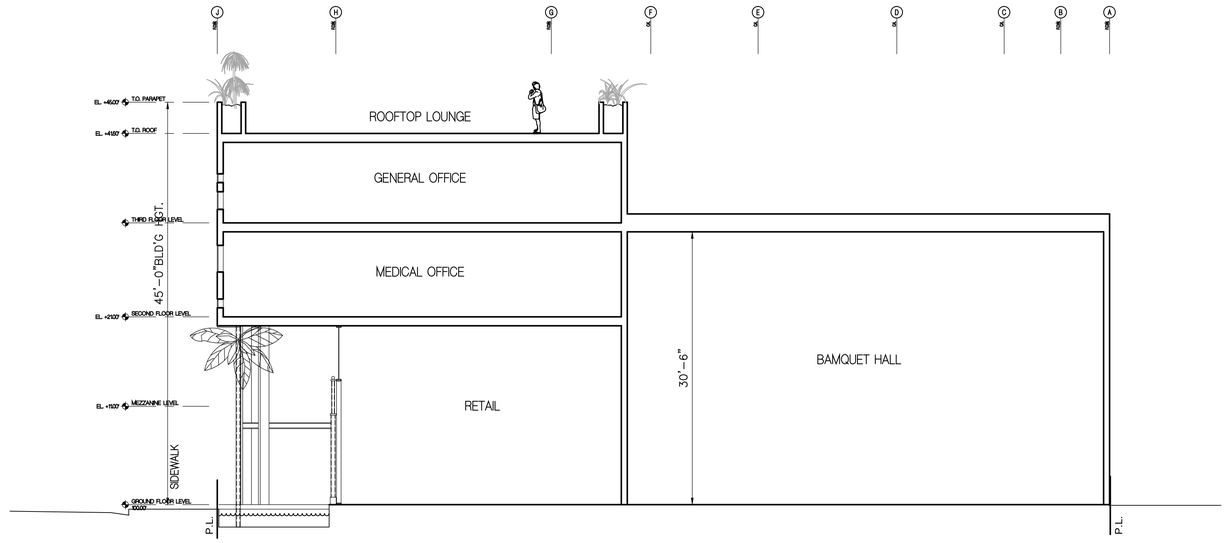

BUILDING SECTION

SCALE: 1/8"=1'-0" 2

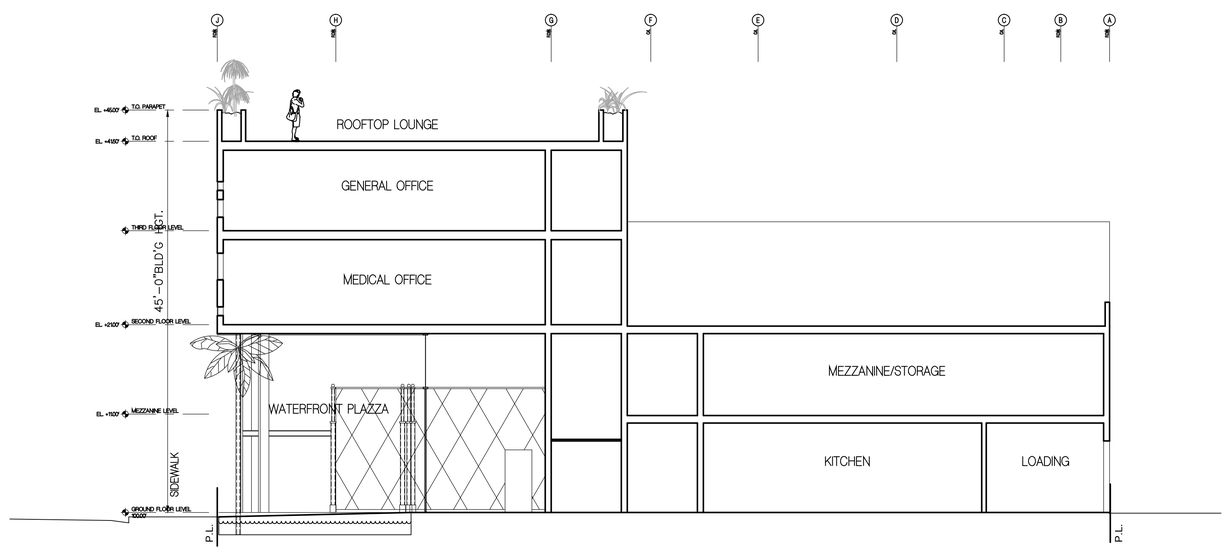

BUILDING SECTION

SCALE: 1/8"=1'-0" 1

EXTERIOR FINISH SCHEDULE:

1. BUILT-UP ROOF CLASS "A" AT 1/4":12" BY "GAF", LA R.R. #25271, CSI #07550, CRRC PRODUCT #0676-0017A .
2. DECORATIVE STONE VENEER APPLICATION O/COMMERCIAL BUILDING WRAP "TYVEK" OR APPROVED EQ.
3. SPANDREL GLASS COLOR T.B.D.
4. OPERABLE ALUMINUM WINDOWS.
5. ALUMINUM STOREFRONT SYSTEM BY "ARCADIA", INTEGRATED W/STEEL COLUMNS.
6. ALUMINUM STOREFRONT SYSTEM W/COLORED STAIN-GLASS.
7. 7/8"THK. MATCHING APPLIED EXTERIOR STUCCO BY "LA HABRA"-SMOOTH TROWEL FINISH.
8. STRUCTURAL STEEL COLUMNS W/"ART DECO" ORNAMENTAL IRON WORK.
9. STEEL FRAMED ROTUNDA.
10. STRUCTURAL STEEL BEARING COLUMNS W/PALM TREE DECOR.
11. WATER SURFACE AT WATERFRONT.
12. ROOFTOP LOUNGE LANDSCAPING.

PRINTED ON 02-23-16

CONTRACTOR TO VERIFY ALL DIMENSIONS, CONDITIONS, ETC., PERTAINING TO THE WORK AT THE SITE BEFORE PROCEEDING WITH THE WORK

ecumena
design studio
3786 LA CRESCENTA AVE., SUITE 201
GLENDALE CA 91208
TEL.:818.507-6787

AS INSTRUMENT OF SERVICE, ALL DESIGN, IDEAS AND INFORMATION SHOWN ON THESE DRAWINGS ARE AND SHALL REMAIN THE PROPERTY OF ECUMENA DESIGN STUDIO. NO PART THEREOF SHALL BE COPIED, DISCLOSED TO OTHERS, OR USED IN CONNECTION WITH ANY WORK OR PROJECT OTHER THAN THE SPECIFIC PROJECT FOR WHICH THEY HAVE BEEN PREPARED AND DEVELOPED WITHOUT THE WRITTEN CONSENT OF ECUMENA DESIGN STUDIO. VISUAL CONTACT WITH THESE DRAWINGS SHALL CONSTITUTE CONCLUSIVE EVIDENCE OF ACCEPTANCE OF THESE RESTRICTIONS.

NO.	ISSUED FOR:	DATE:

REVISION	BY:	DATE:
△		
△		
△		
△		
△		
△		

PROJECT TITLE:
SHERMAN-GLEN PLAZA

JOB ADDRESS:
14241 W. VENTURA BLVD.
LOS ANGELES CA 91423

JOB NO:	
DRAWN BY:	
CHECKED BY:	A.K.
DATE:	

SHEET DESCRIPTION:
BUILDING SECTIONS

SHEET NUMBER
A-301

SHEETS OF